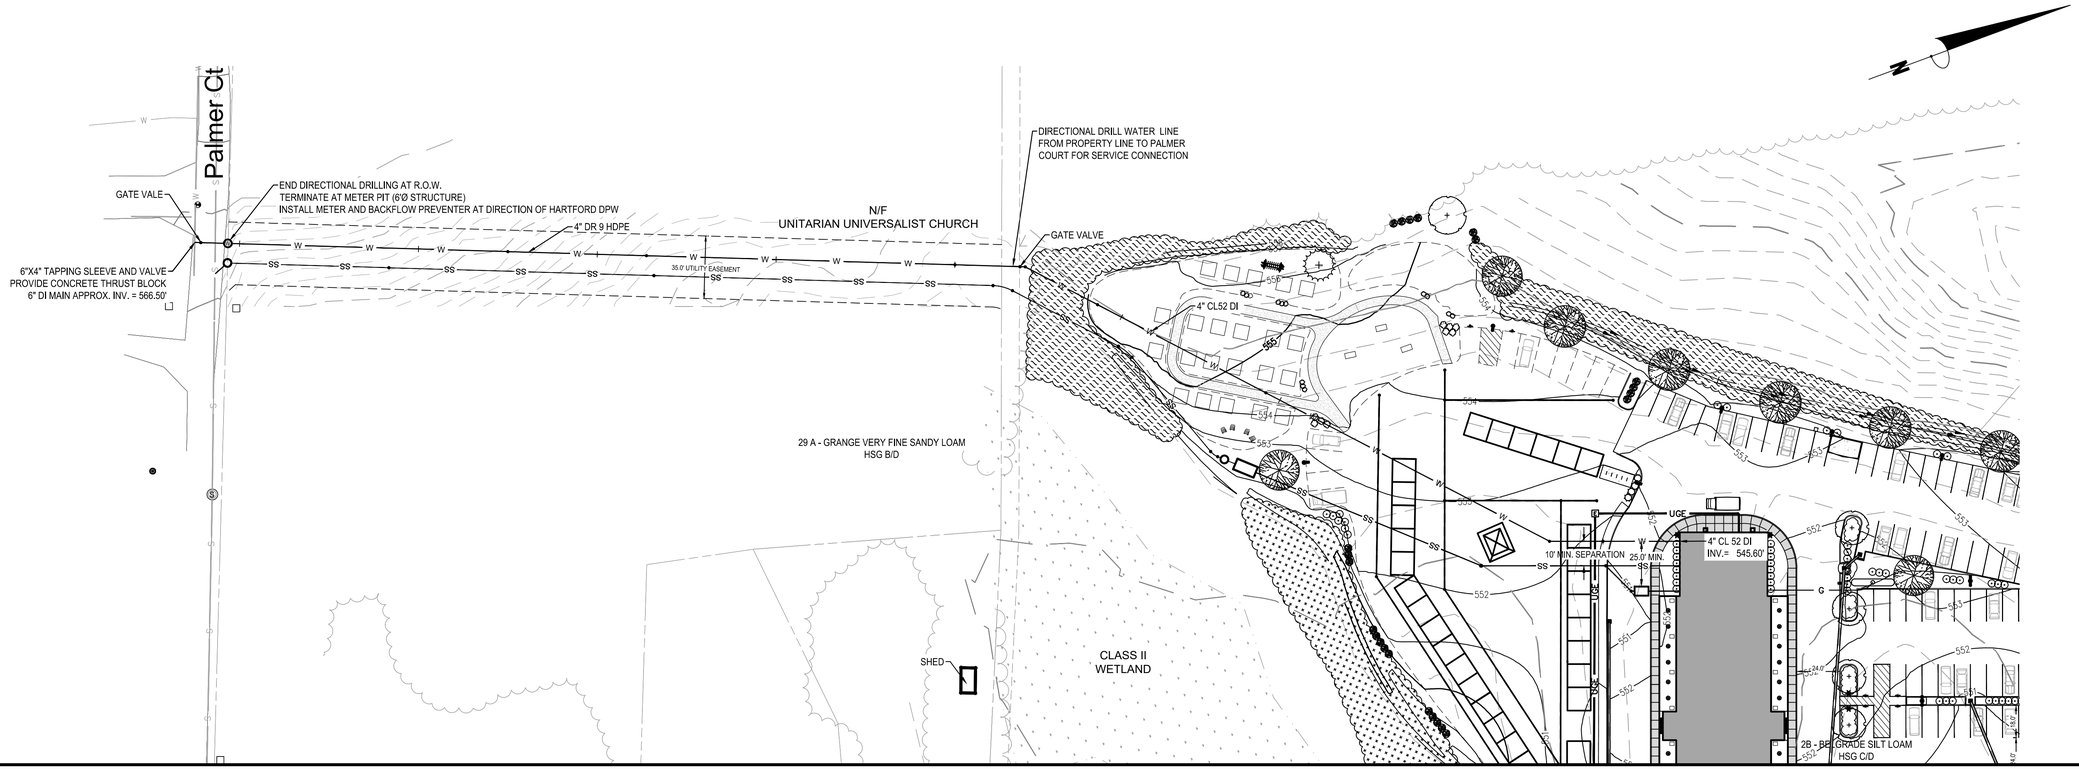

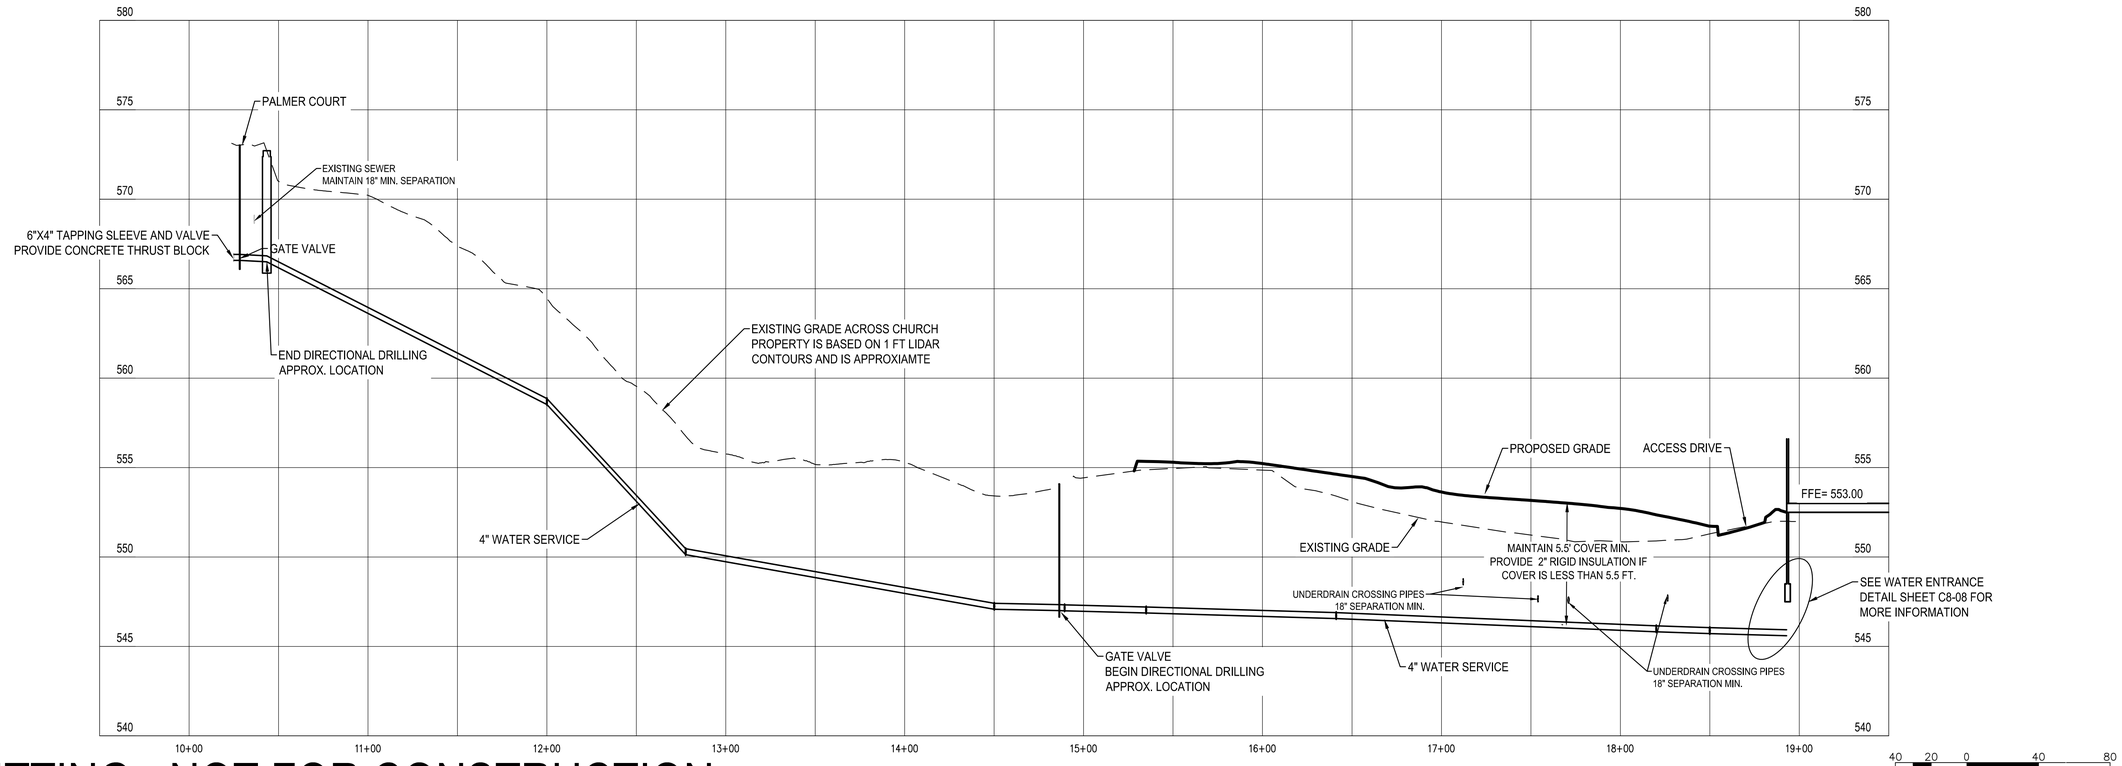

PERMITTING - NOT FOR CONSTRUCTION

Bowman
www.bowman.com
© 2026 Bowman Consulting Group Ltd
3 School House Ln.
Etna, New Hampshire 03750
Phone: (603) 643-3400
478 Blair Park Rd.
Williston, Vermont 05495
Phone: (802) 879-6331

WATER SERVICE PLAN & PROFILE

NORWICH FARMERS MARKET

NORWICH, VERMONT

25-186
PROJECT NUMBER

PLAN STATUS

DATE	DESCRIPTION

RBC	RBC	AD
DESIGN	DRAWN	CHKD

SCALE 1" = 40'

DATE : 04/15/2026

C3-03