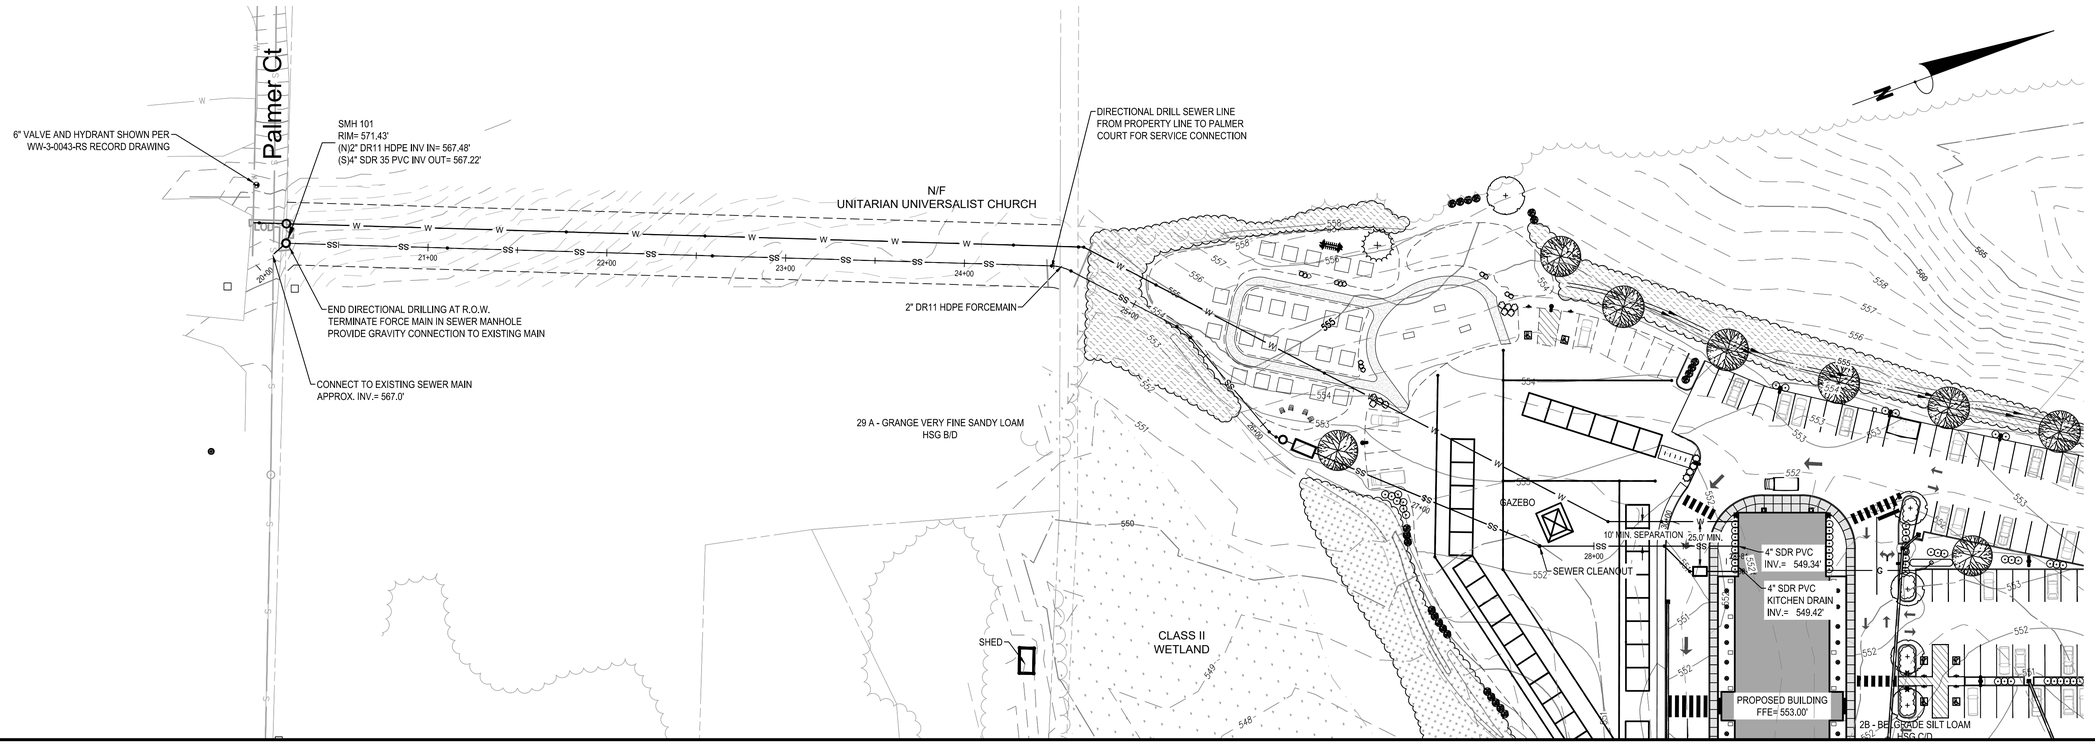

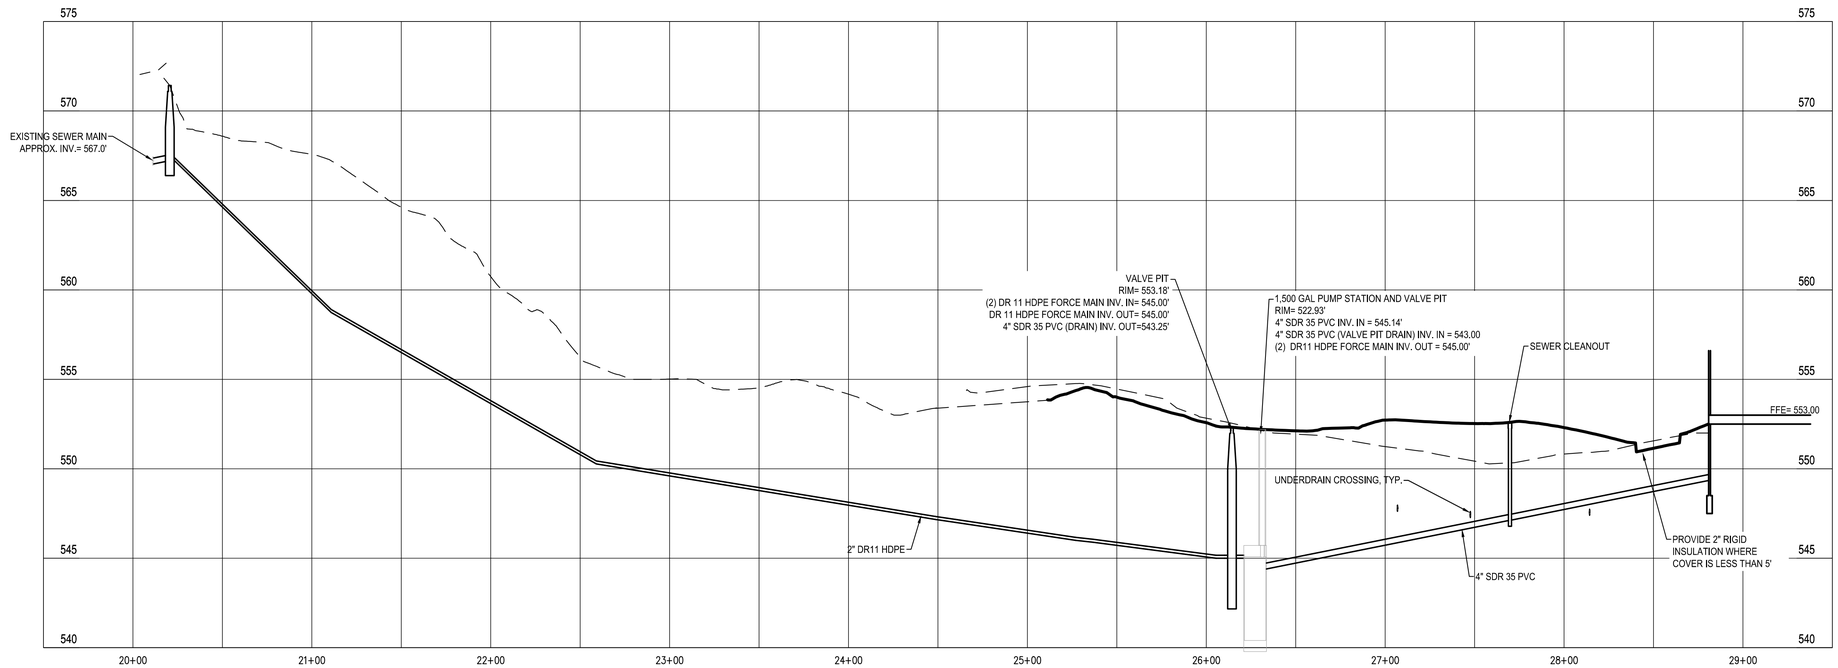

PERMITTING - NOT FOR CONSTRUCTION

40 20 0 40 80
GRAPHIC SCALE
1" = 40'

CAD FILE: Q:\NH-ETNA-PA\Projects\2025 Projects\2539 - Simpson Development - Norwich Farmers Market - Norwich VT\2-CAD-GIS\Engineering Plans\C3 - Profiles.dwg 04/22/2026

Bowman
www.bowman.com
3 School House Ln.
Elna, New Hampshire 03750
Phone: (603) 643-3400
478 Blair Park Rd.
Williston, Vermont 05495
Phone: (802) 879-6331
© 2026 Bowman Consulting Group Ltd

WASTEWATER PLAN & PROFILE

NORWICH FARMERS MARKET

NORWICH, VERMONT

25-186
PROJECT NUMBER

PLAN STATUS

DATE	DESCRIPTION

RBC	RBC	AD
DESIGN	DRAWN	CHKD

SCALE 1" = 40'

DATE : 04/15/2026

C3-04